


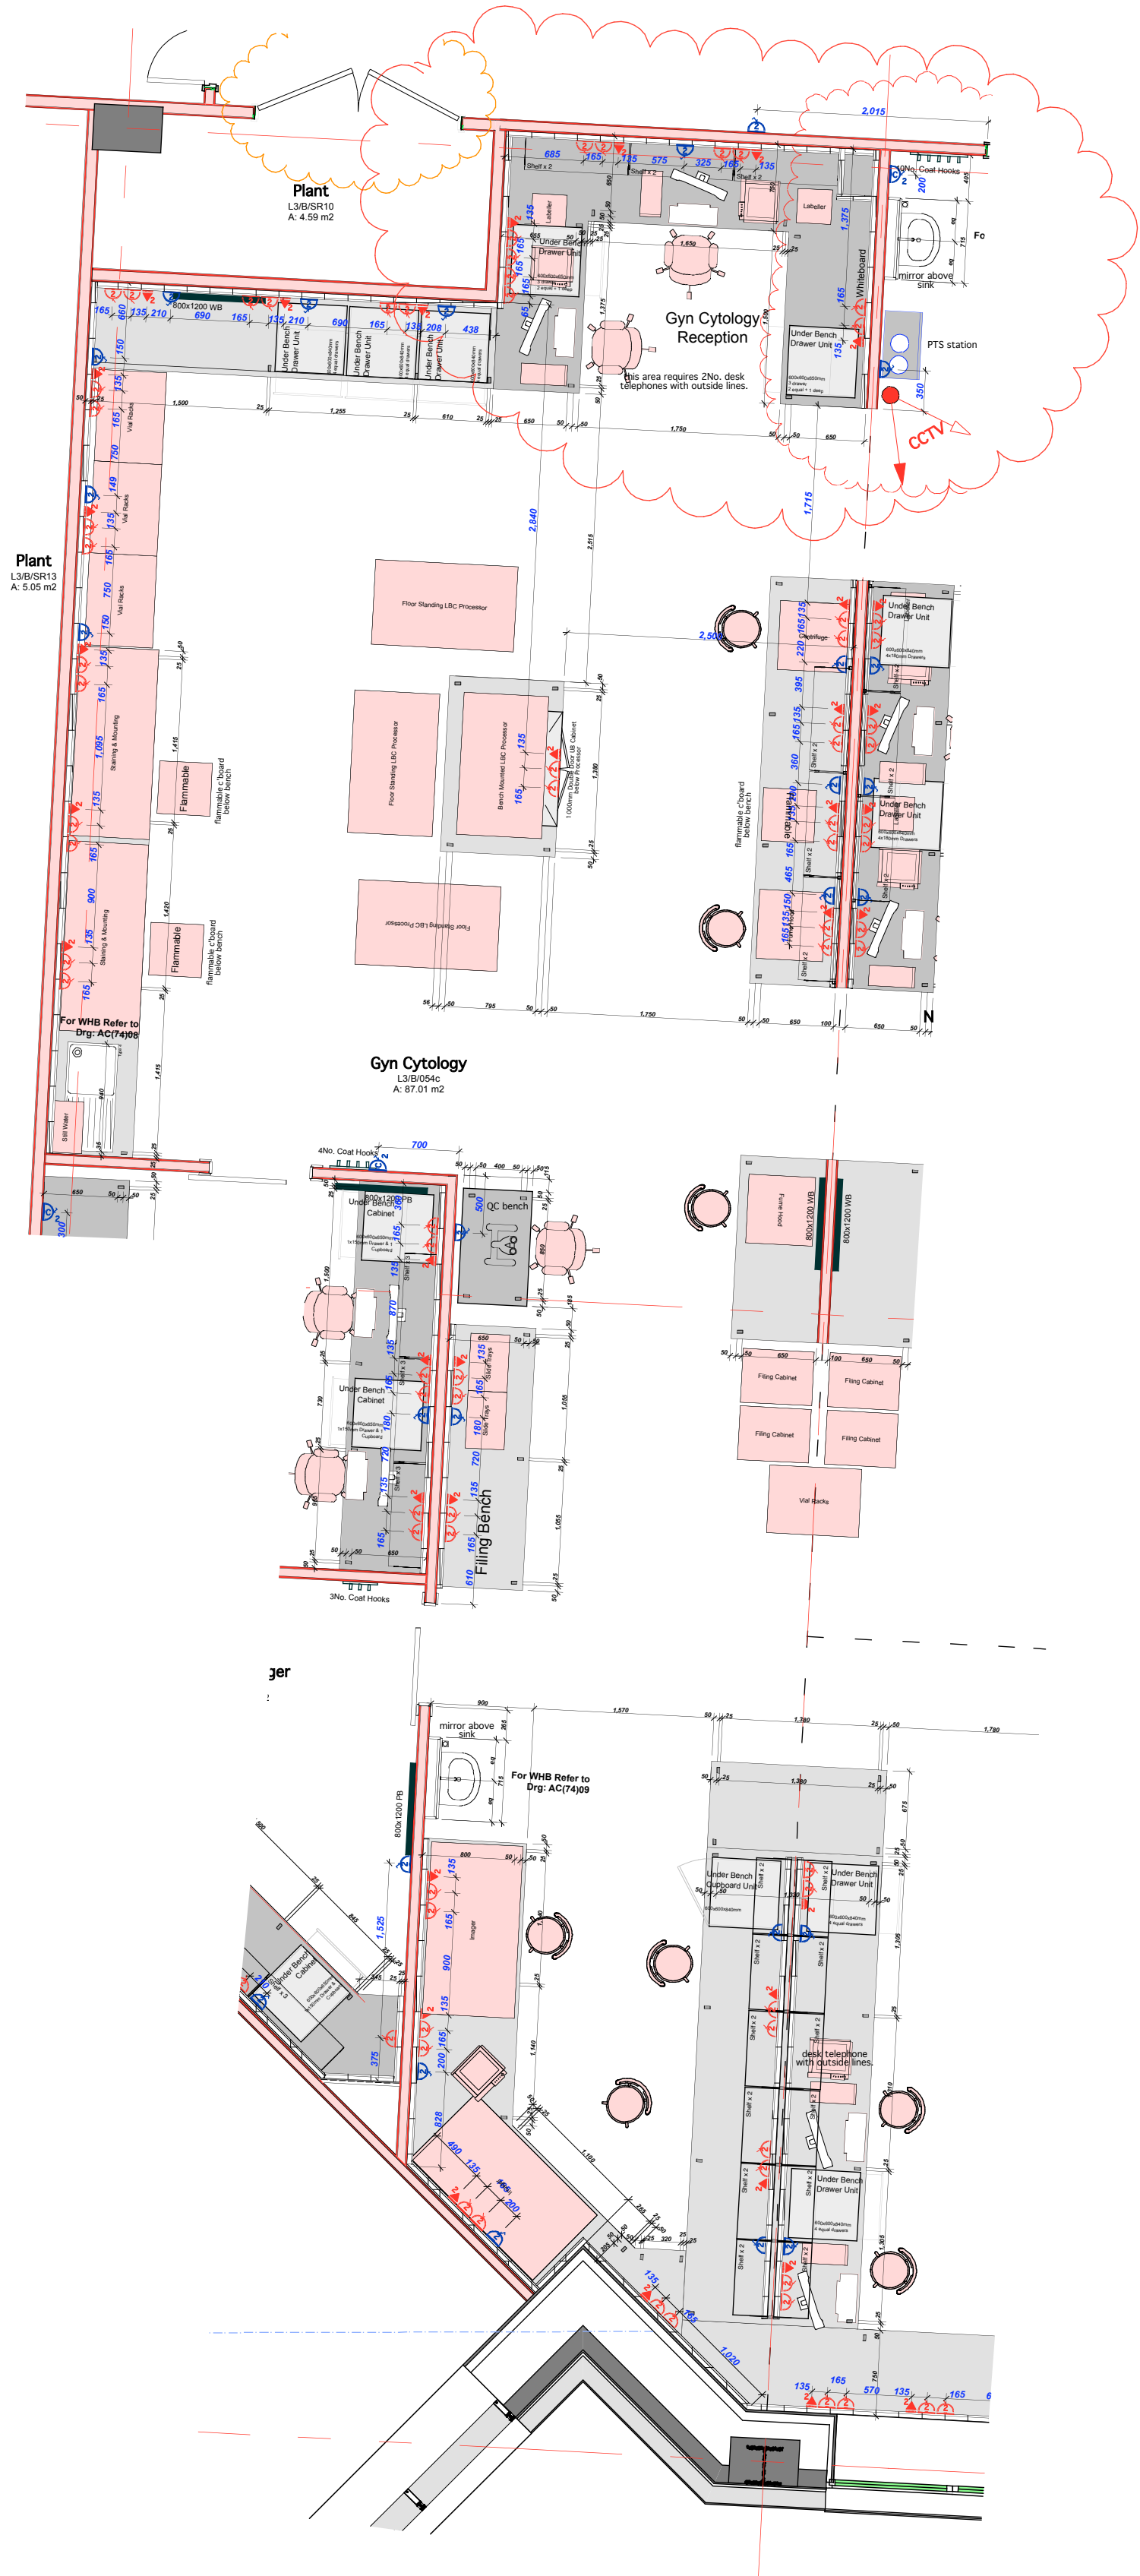

Note:

Do not Dimension This Drawing All Dimensions to be Verified on Site

- 1) **Spur Shelving System**

RB UK Ltd E32 - 2000 & 1000mm long hangtrack support beams & 1200mm long uprights @ 900mm ctrs, fixed in accordance with manufacturers specifications.
RB UK Ltd shelf ends screwed to MR MCF shelves with timber veneered top and bottom & edged with 3mm real wood.

Where hanging rails and uprights are cut all ends are to be touched up with paint.
- 2) **Drawing to be read in conjunction with AL(70) Series Drawings for locations of individual rooms**
- 3) **THE CONTRACTOR IS TO PROVIDE FABRICATION DRAWINGS FOR FIXED FURNITURE PRIOR TO MANUFACTURE**
- 4) **For light switch locations refer to M&E (63) series drawings**

	Revision	Date
A	Drawing Updated in accordance with User Detail Brief.	10/08/09
B	Drawing renumbered - previously AA(70)054c	20/11/09
C	Fixed benching layout revised and areas omitted and reduced. QC area repositioned. Loose furniture layout amended and storage racks added. Number of underbench units increased.	02/02/10
D	SwissLog Pneumatics information Added	01/03/10
E	Layout of Processors revised and fixed bench amended to suit	03/03/10
F	Drawing updated to reflect Wallace Whittle stage E + revisions to M&E services. Equipment and furniture dimensions added.	02/07/10

ROOM LAYOUT
Room No. L3/B/054c
Gyn Cytology



Boswell Mitchell & Johnston
Chartered Architects

● **Glasgow**
2 Central Quay, 89 Hydepark Street
Glasgow, G3-8BW
Tel: 0141-271 3200 Fax: 0141-271 3201
e-mail:glasgow@bmjarchitects.co.uk

○ **London**
72-82 Rosebery Avenue
London EC1R 4RW
Tel: 020 7833 9974 Fax: 020 7833 8255
e-mail:london@bmjarchitects.co.uk

Scale	1:50 @ A1	Job No	Dwg No
Date	August 09	2475	AA(70)L3/B/054c.F
Drawn	PH	© COPYRIGHT This is work is the property of Boswell Mitchell & Johnston	