


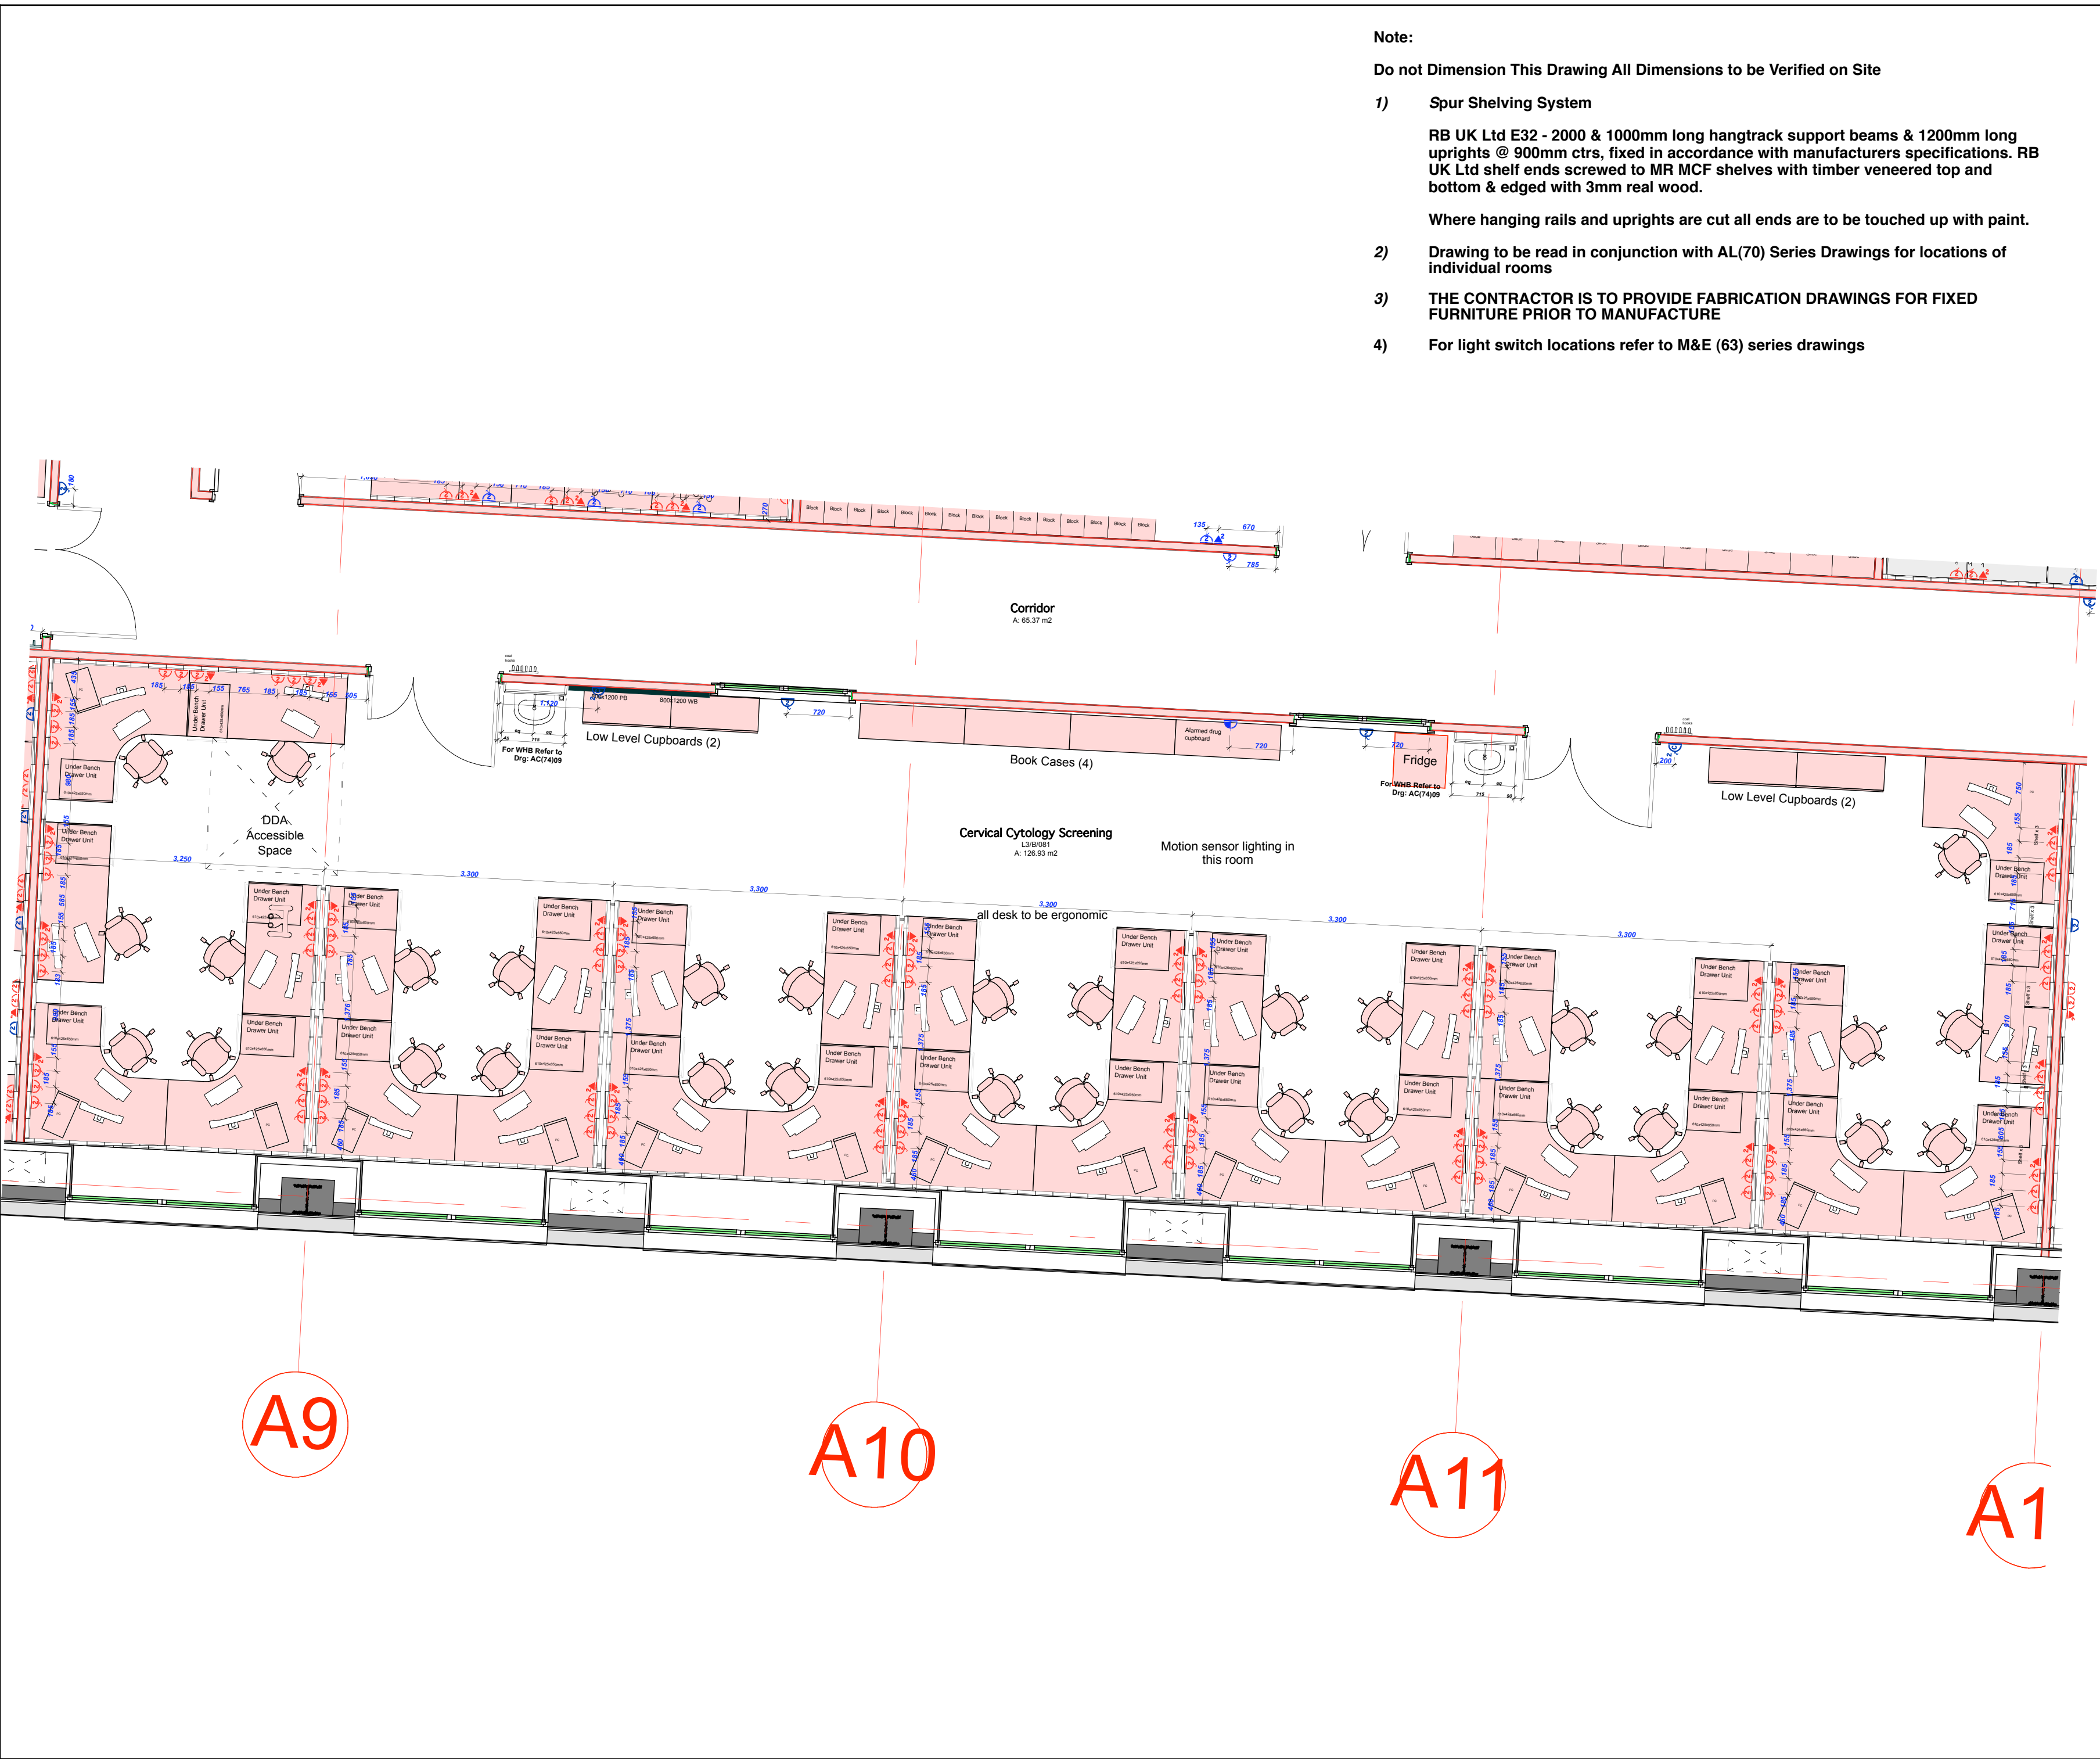

- Note:**
- Do not Dimension This Drawing All Dimensions to be Verified on Site**
- Spur Shelving System**
RB UK Ltd E32 - 2000 & 1000mm long hangtrack support beams & 1200mm long uprights @ 900mm ctrs, fixed in accordance with manufacturers specifications. RB UK Ltd shelf ends screwed to MR MCF shelves with timber veneered top and bottom & edged with 3mm real wood.
Where hanging rails and uprights are cut all ends are to be touched up with paint.
 - Drawing to be read in conjunction with AL(70) Series Drawings for locations of individual rooms**
 - THE CONTRACTOR IS TO PROVIDE FABRICATION DRAWINGS FOR FIXED FURNITURE PRIOR TO MANUFACTURE**
 - For light switch locations refer to M&E (63) series drawings**

Rev		Date
A	Drawing Updated in accordance with User Detail Brief.	01/06/09
B	Drawing renumbered - previously AA(70)81	20/11/09
C	Fixed benching omitted and Ergonomic desks added. Bookcases added. Lighting requirements noted.	02/02/10
D	Bookcases and cupboards repositioned. Underbench cupboards at each workstation indicated..	04/03/10
E	Drawing updated to reflect Wallace Whittle stage E + revisions to M&E services. Equipment and furniture dimensions added.	02/07/10
ROOM LAYOUT Room No. L3/B/081 Cervical Cytology Screening bmj architects Boswell Mitchell & Johnston Chartered Architects ● Glasgow 2 Central Quay, 89 Hydepark Street Glasgow, G3-8BW Tel: 0141-271 3200 Fax: 0141-271 3201 e-mail:glasgow@bmjarchitects.co.uk ○ London 72-82 Rosebery Avenue London EC1R 4RW Tel: 020 7833 9974 Fax: 020 7833 8255 e-mail:london@bmjarchitects.co.uk		
Scale	1:50 @ A2	Job No
Date	August 09	2475
Drawn	PH	Dwg No
© COPYRIGHT This drawing is the copyright of BOSWELL MITCHELL & JOHNSTON.		